NOTES:
1) VERTICAL DATUM IS ASSUMED.

WARREN COUNTY, VIRGINIA
LAND RECORDS
000447 MAY 25 06

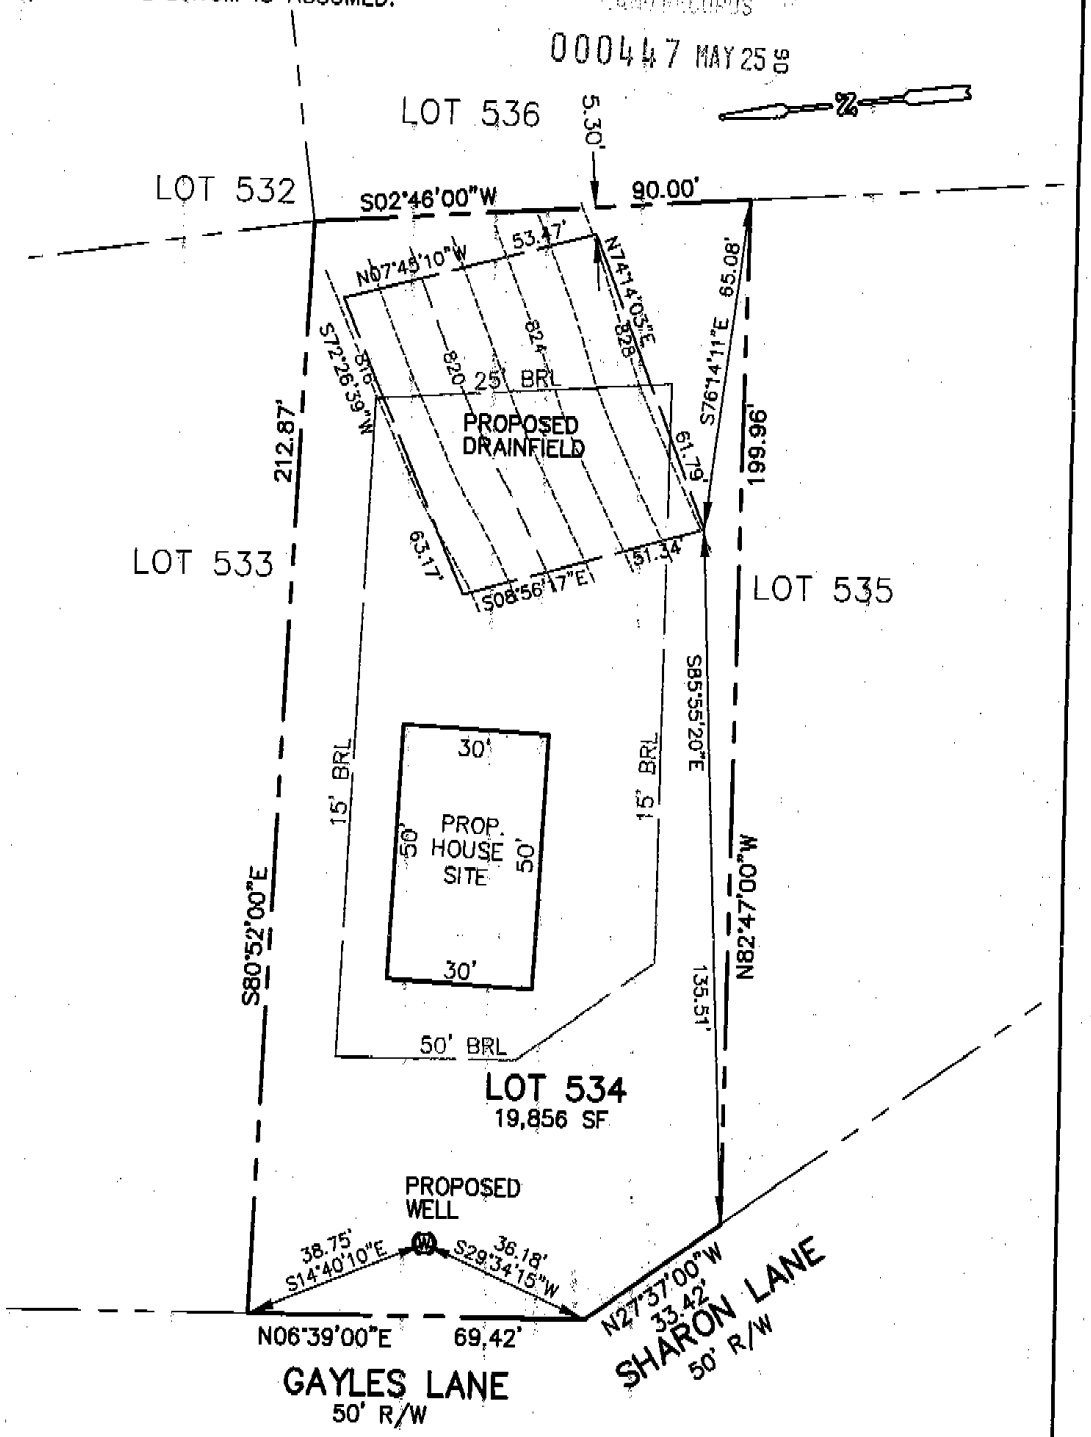

PLAT SHOWING
PROPOSED DRAINFIELD & PROPOSED WELL
FOR
LOT 534
MOUNTAIN LAKE SECTION
PART 5
SHENANDOAH FARMS
SHENANDOAH MAGISTERIAL DISTRICT
WARREN COUNTY, VIRGINIA
SCALE: 1" =30' DATE: APRIL 10, 2006

COMMONWEALTH OF VIRGINIA
RANDY A. STOWERS
No. 002342
04-10-06
LAND SURVEYOR

MONTGOMERY
Engineering Group, Inc.
180-9 Prosperity Dr.
Winchester, VA 22602
www.megjnc.biz
(540) 450-3236 VOICE
(540) 450-3235 FAX

06-065

SHEET 1 OF 1